Villa Savoye. Techo planta baja. ANEJO 2
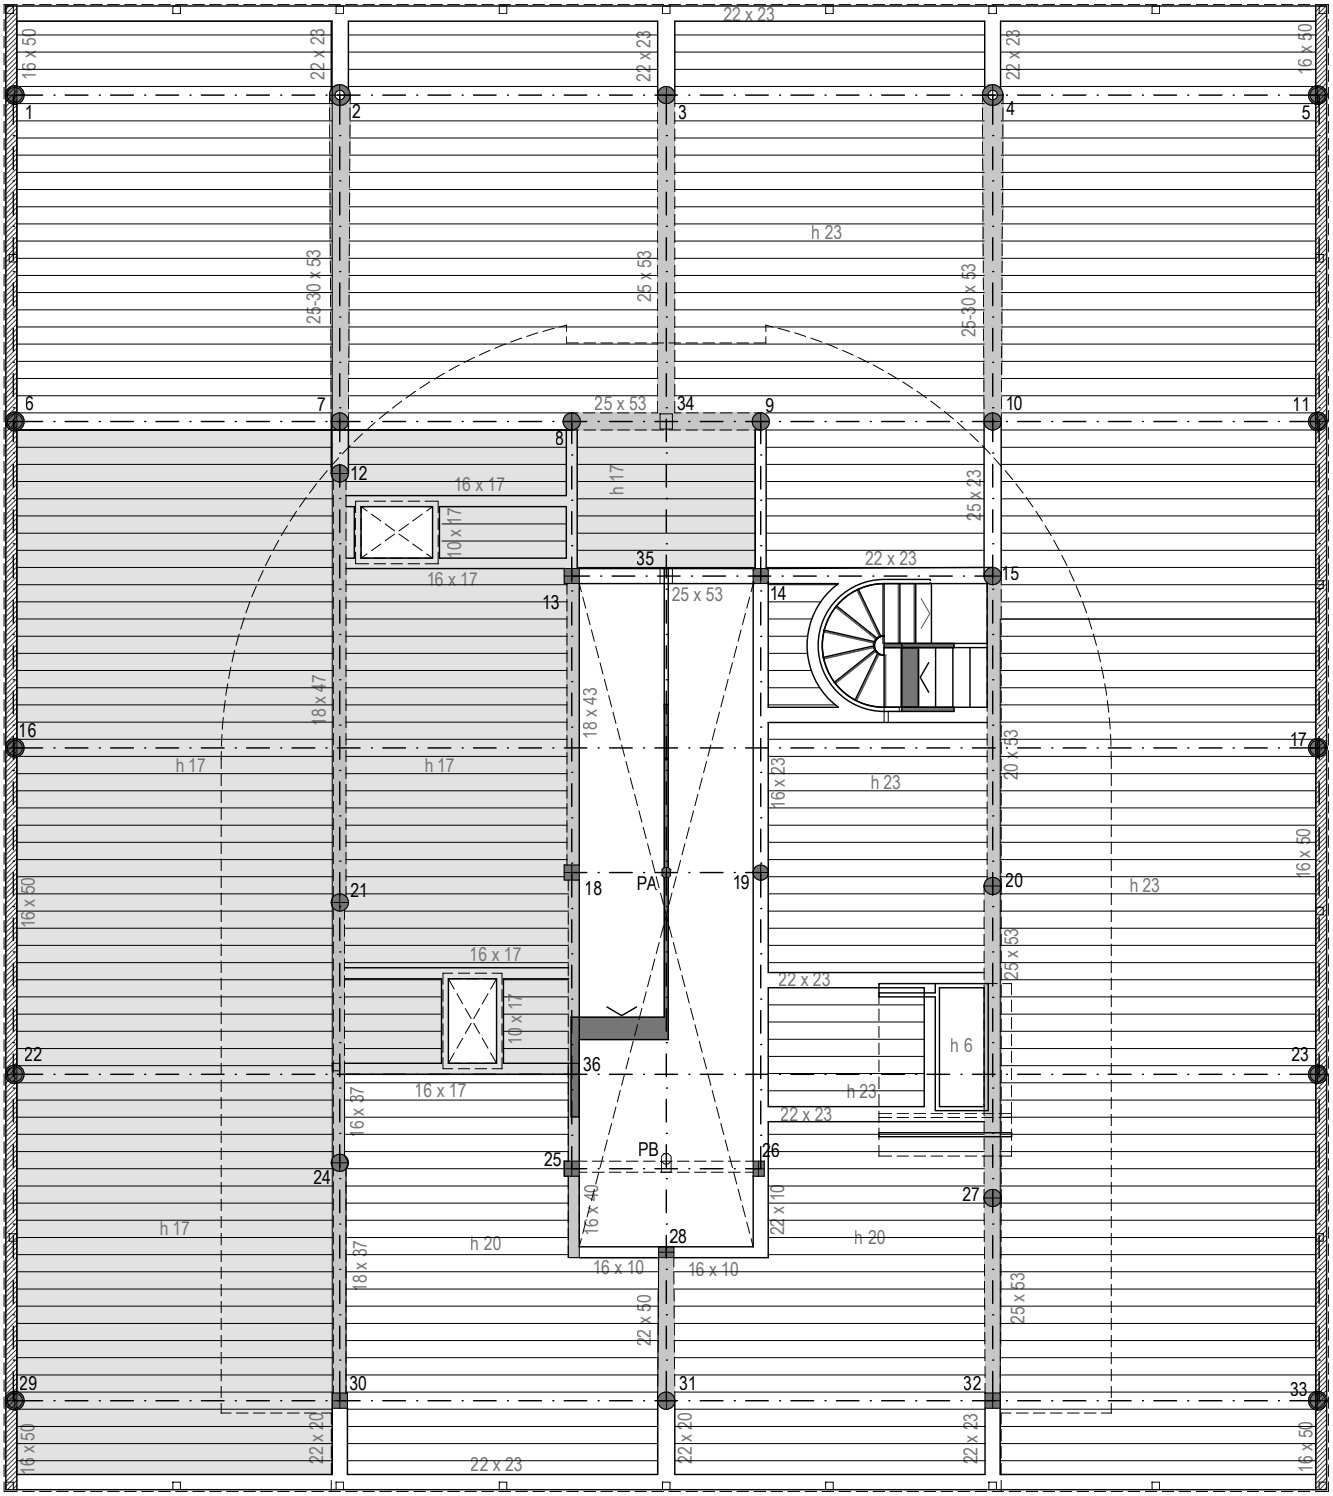
savoye as built 1929