Villa Savoye. Secciones longitudinales. ANEJO 5
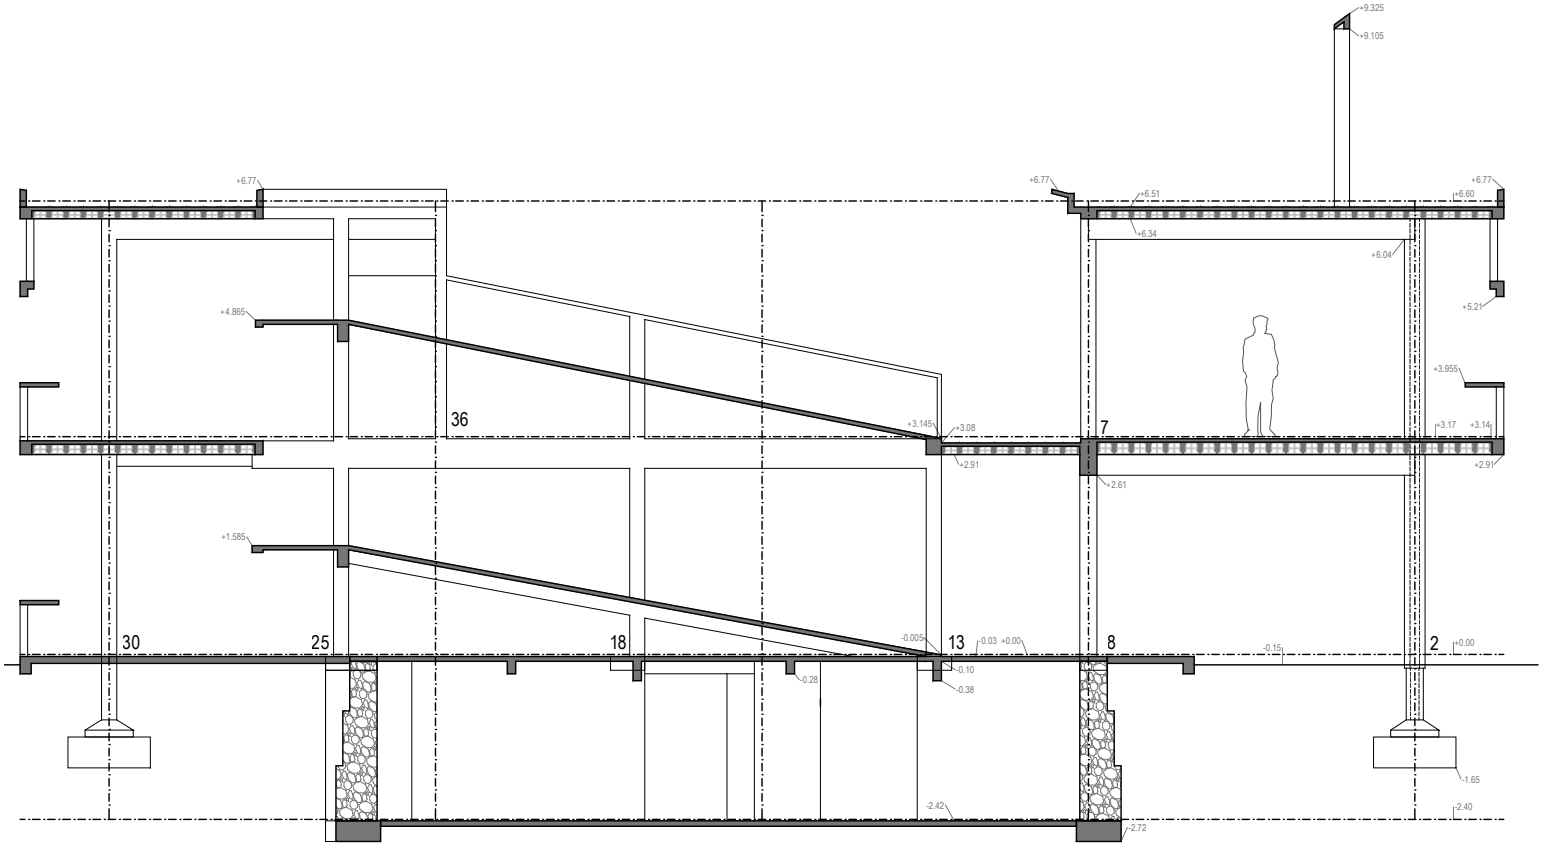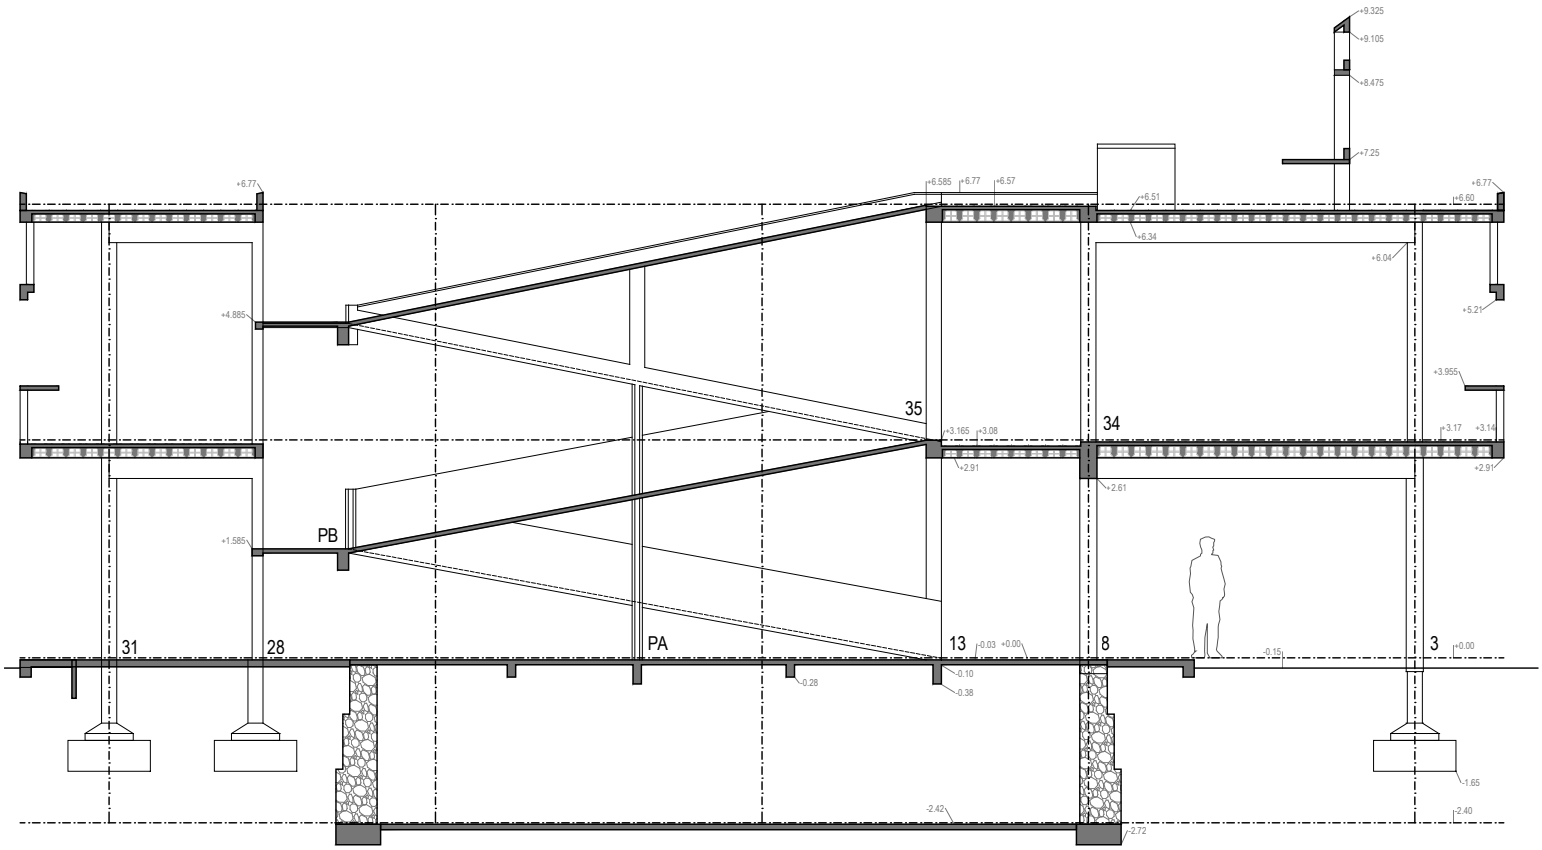
savoye as built 1929